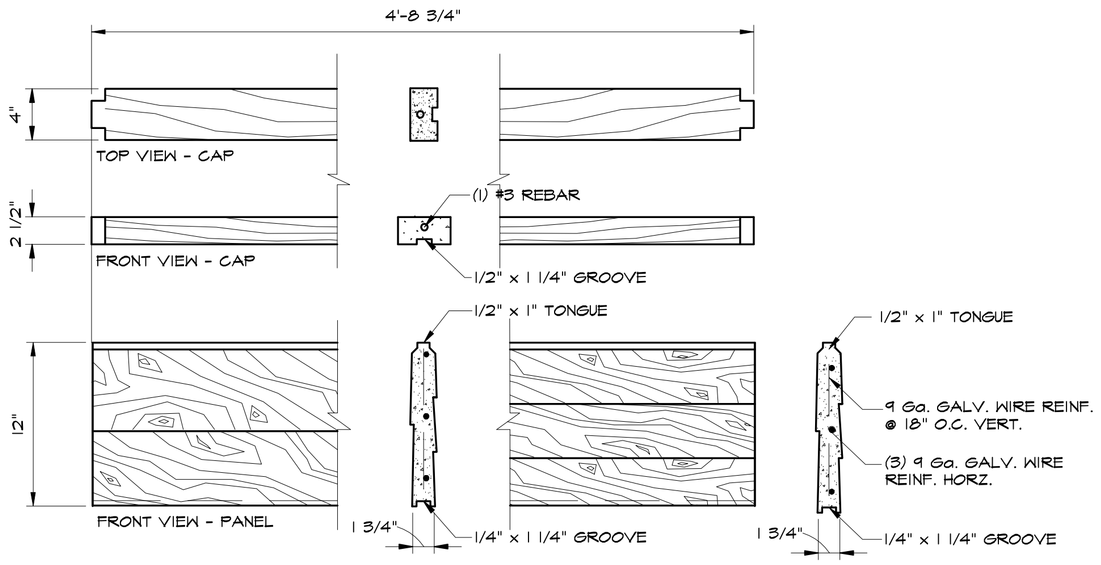

DETAILS - PANEL & CAP

SCALE 1 1/2" = 1'-0"

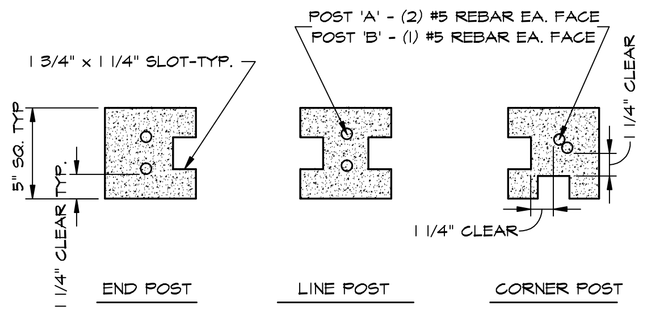

SECTIONS 5" x 5" POST

SCALE 2" = 1'-0"

Rocky Mountain STONEWORKS LTD.

WoodCrete Fence

Manufactured By:

Rocky Mountain Stoneworks Ltd.
26076 31B Ave
Aldergrove BC V4W 2Z6
Phone: (604) 857-9000
Fax: (604) 857-3797
Email: info@rockymountainstoneworks.ca

FOR REFERENCE ONLY

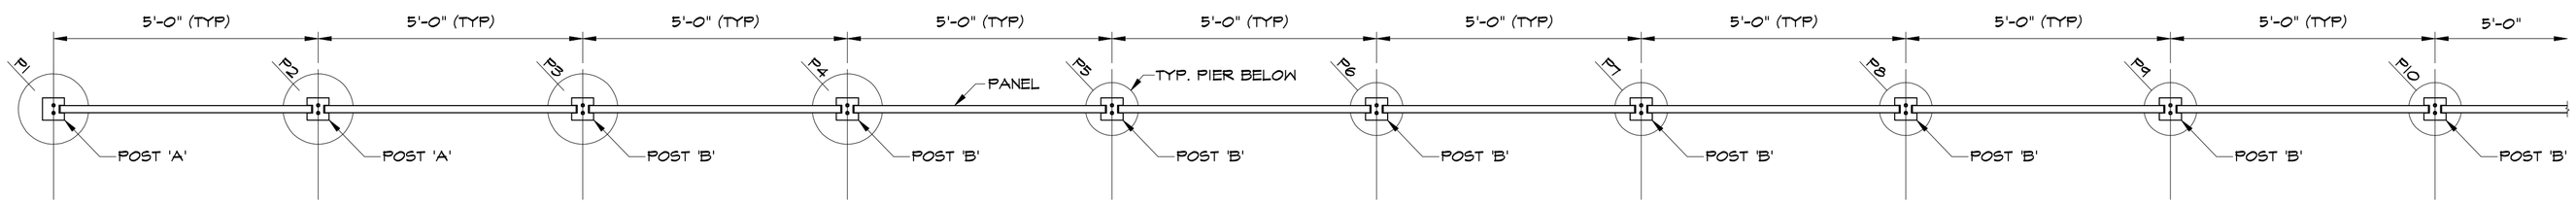

PLAN - SCREENING WALL

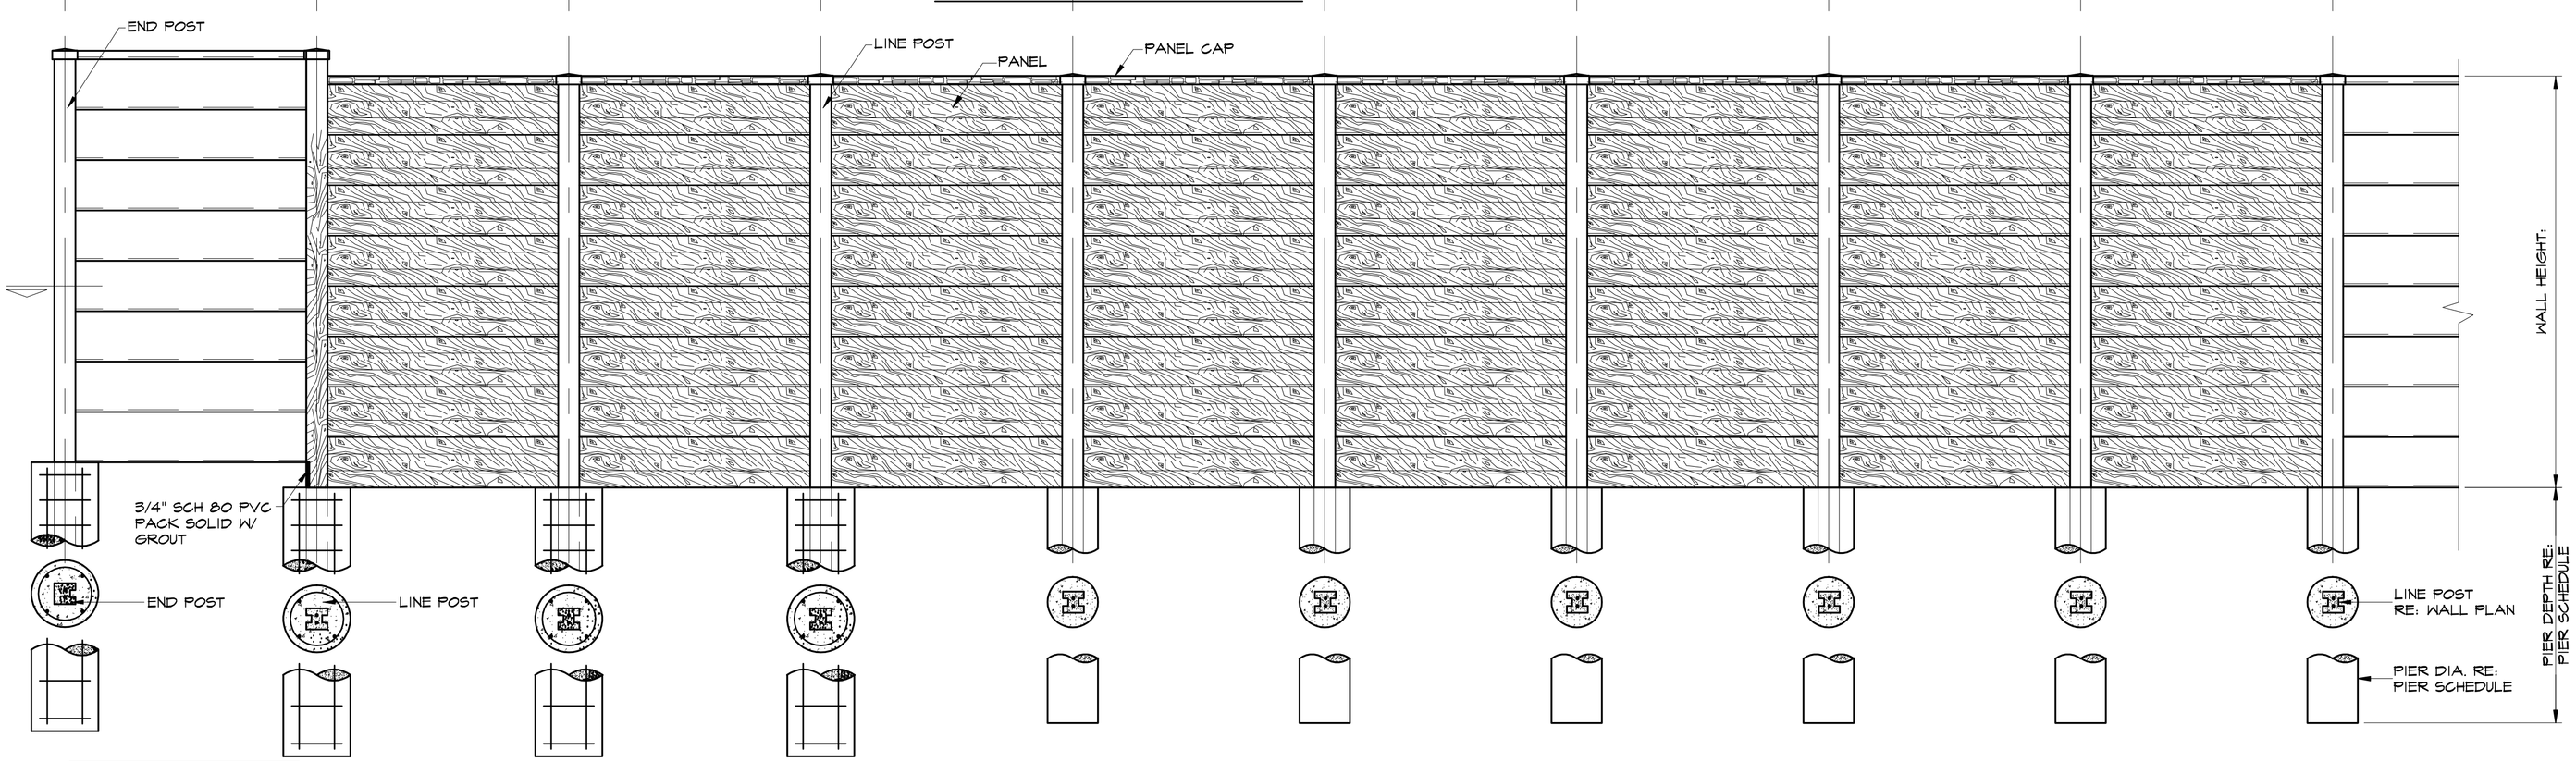

NOTE:
THE WALL SHALL BE STEPPED ACCORDING TO CHANGES IN GRADE

ELEVATION - SCREENING WALL

SCALE 1/2" = 1'-0"

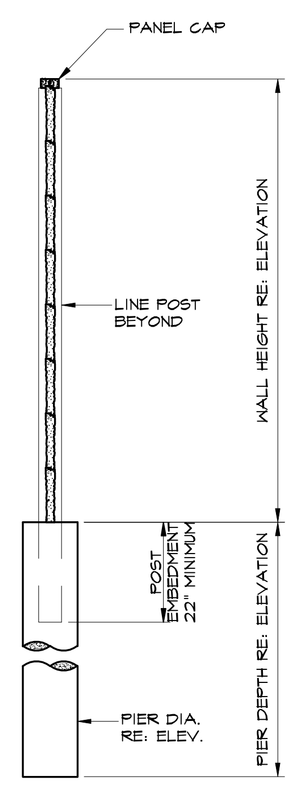

SECTION - SCREENING WALL

SCALE 1/2" = 1'-0"